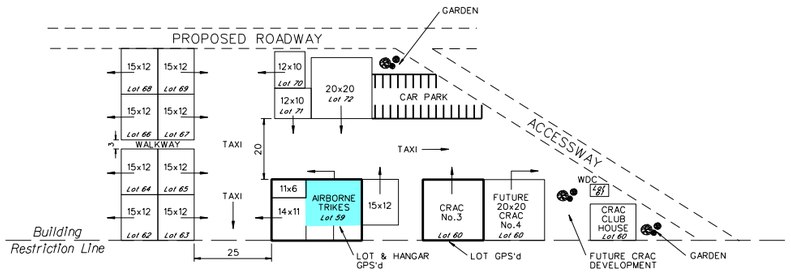

CANTERBURY RECREATIONAL AIRCRAFT CLUB PROPOSED SITE PLAN

SCALE: 1:1000 @ A1

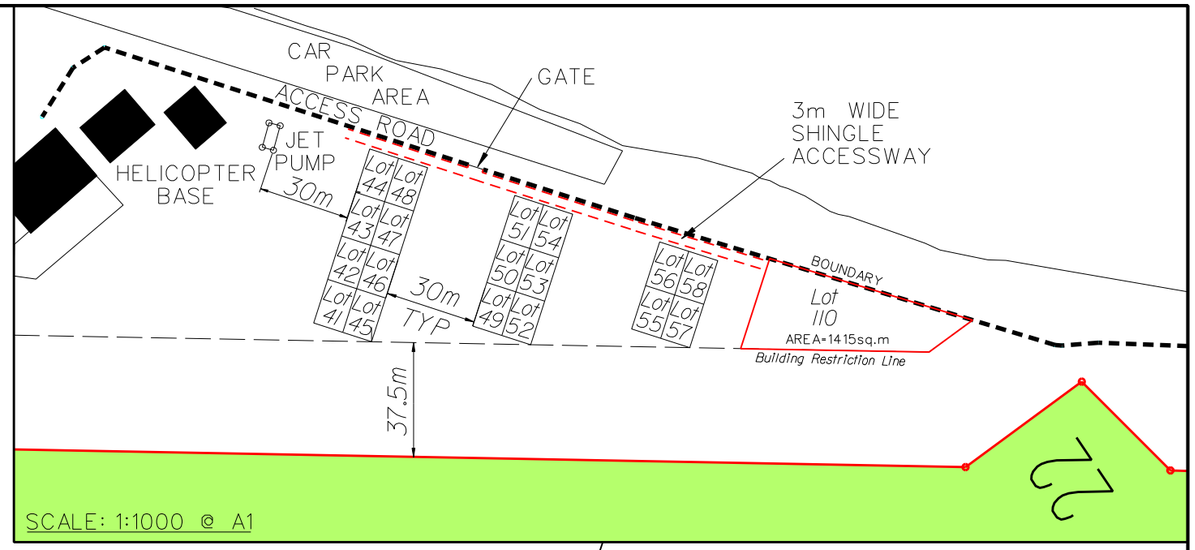

SCALE: 1:1000 @ A1

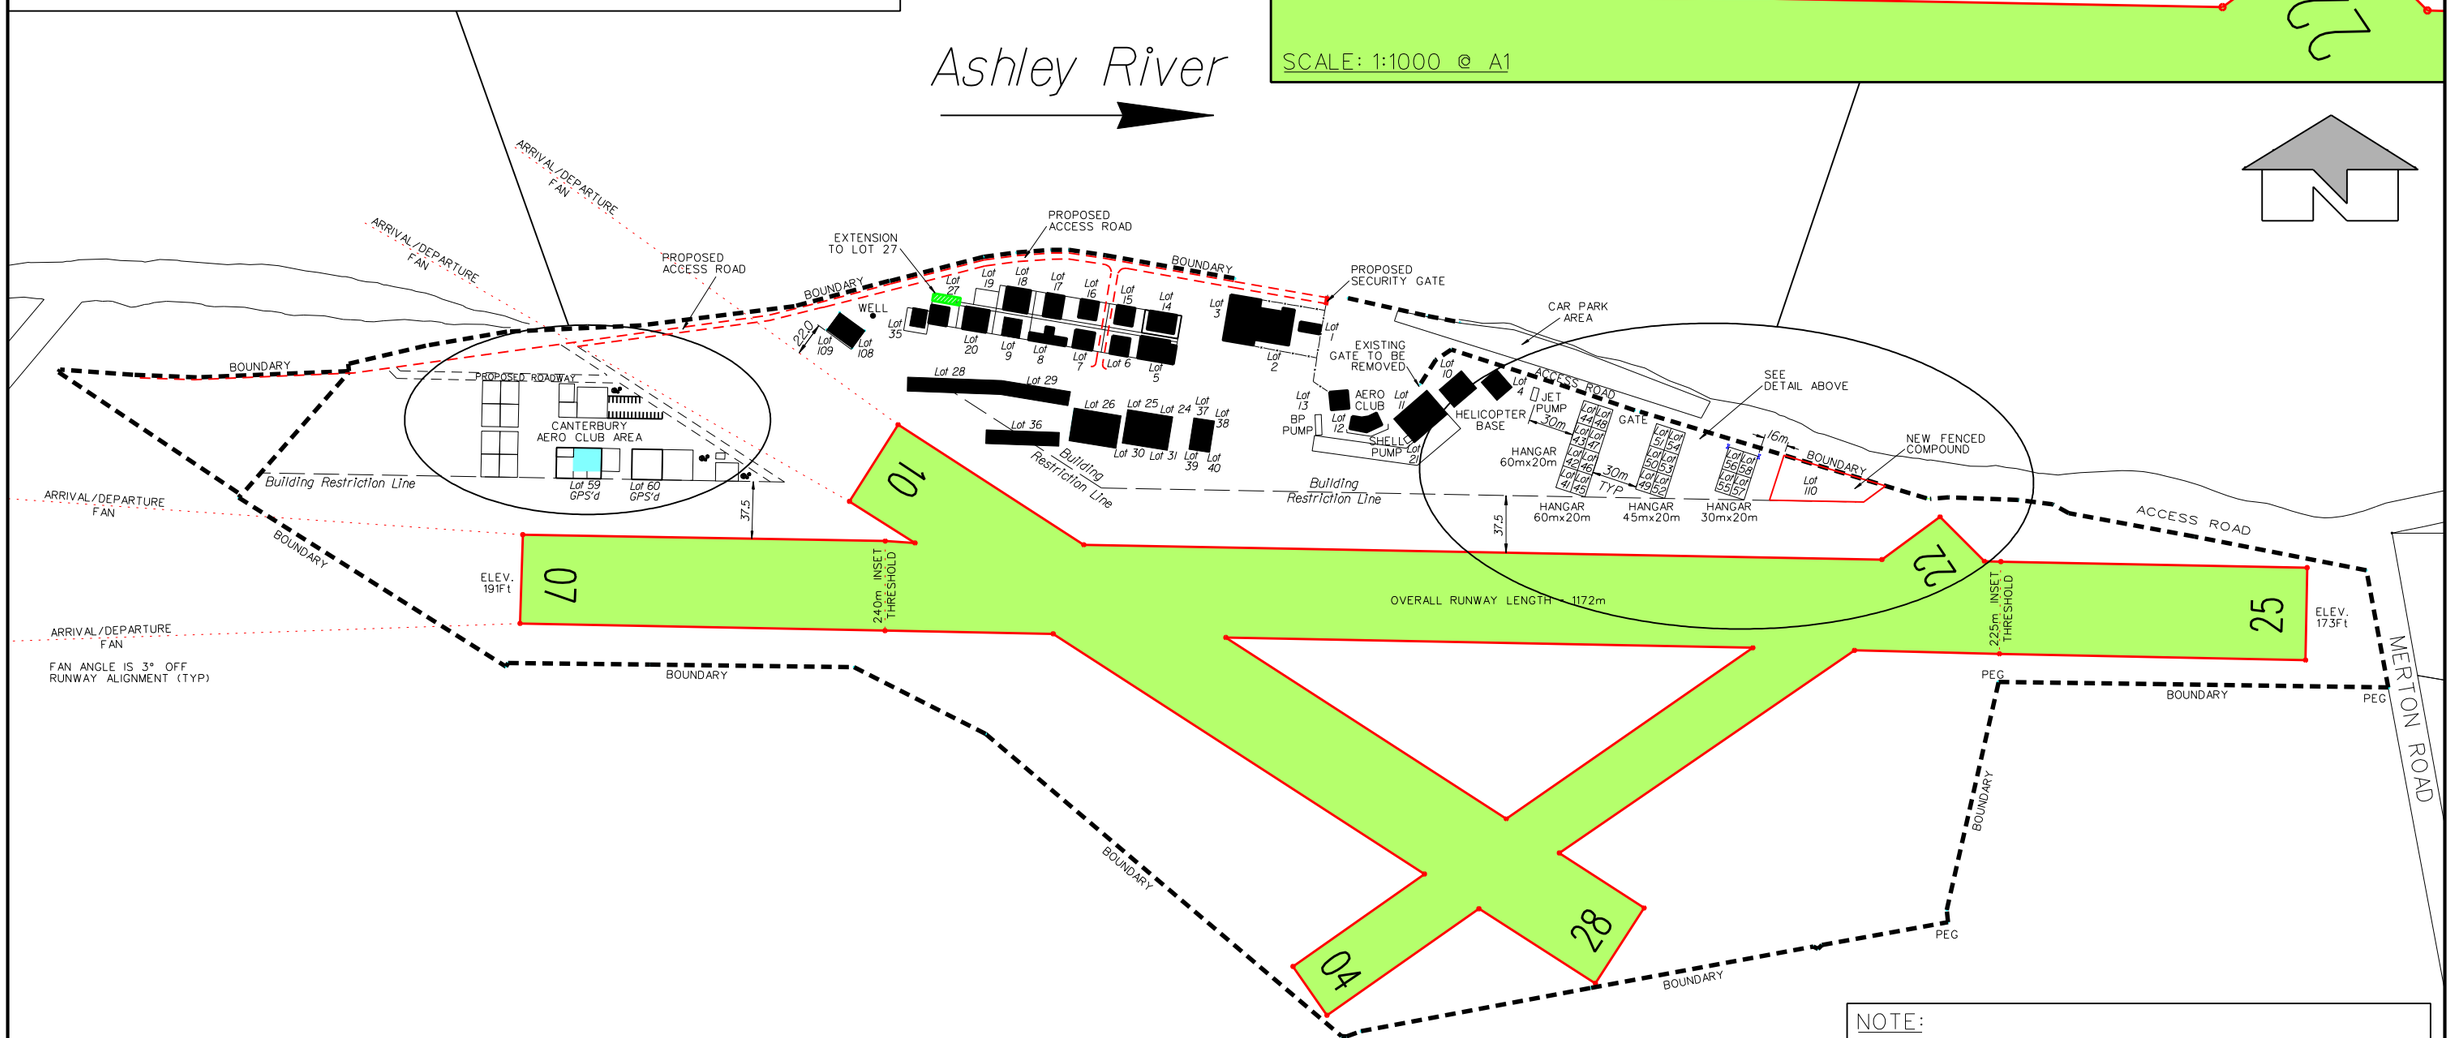

NOTE:

1. STANDARD NEW LOT SIZE IS 15m X 10m
2. THIS ISSUE 'K' SUPERCEDES ALL ISSUES PRIOR TO 5/03/09.

WAIMAKARIRI DISTRICT COUNCIL

TECHNICAL SERVICES
215 HIGH STREET
PRIVATE BAG 1005
RANGIORA

ISSUE	AMENDMENT	APPD.	DATE
A	FIRST ISSUE - October 2005		
H	LOT 60 MOVED		29-09-08
I	PROPOSED CRAC SITE PLAN ADDED		15/01/09
J	COMPOUND FOR LOTS 55-58 MARKED OUT		9/02/09
K	CRAC SITE CHANGED & APPROVED		5/03/09

	NAME	DATE
SURVEYED	JR	9/05
DESIGNED		
DRAWN	JR	9/05
CHECKED		
RECOMMENDED		

ORIGIN OF LEVELS

ORIGIN OF COORDINATES

SCALES	(Original A1)
PLAN	1:2000
DETAILS	
LONG SECT hor.	
LONG SECT vert.	
REFERENCE	FB: LB:

SHEET TITLE

RANGIORA AIRFIELD AS AT 5/03/09

PROJECT TITLE

PROPOSED & EXISTING HANGAR POSITIONS

PROJECT No. TS11024

FILE No.

SHEET No. 15 of

PLAN No. 714

ISSUE A B C D E F G H I J K

A1